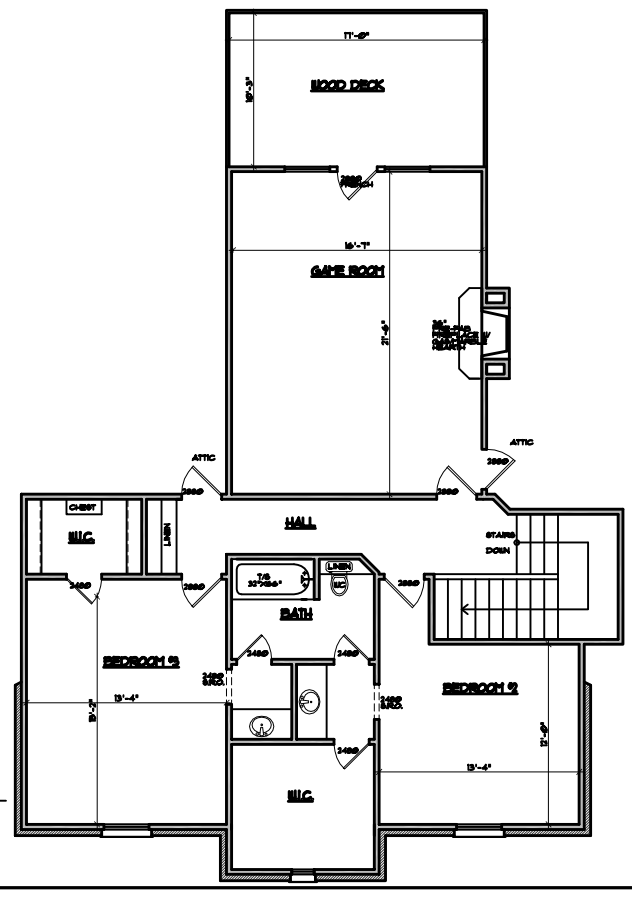

① SECOND FLOOR PLAN
SCALE: 1/4"=1'-0"

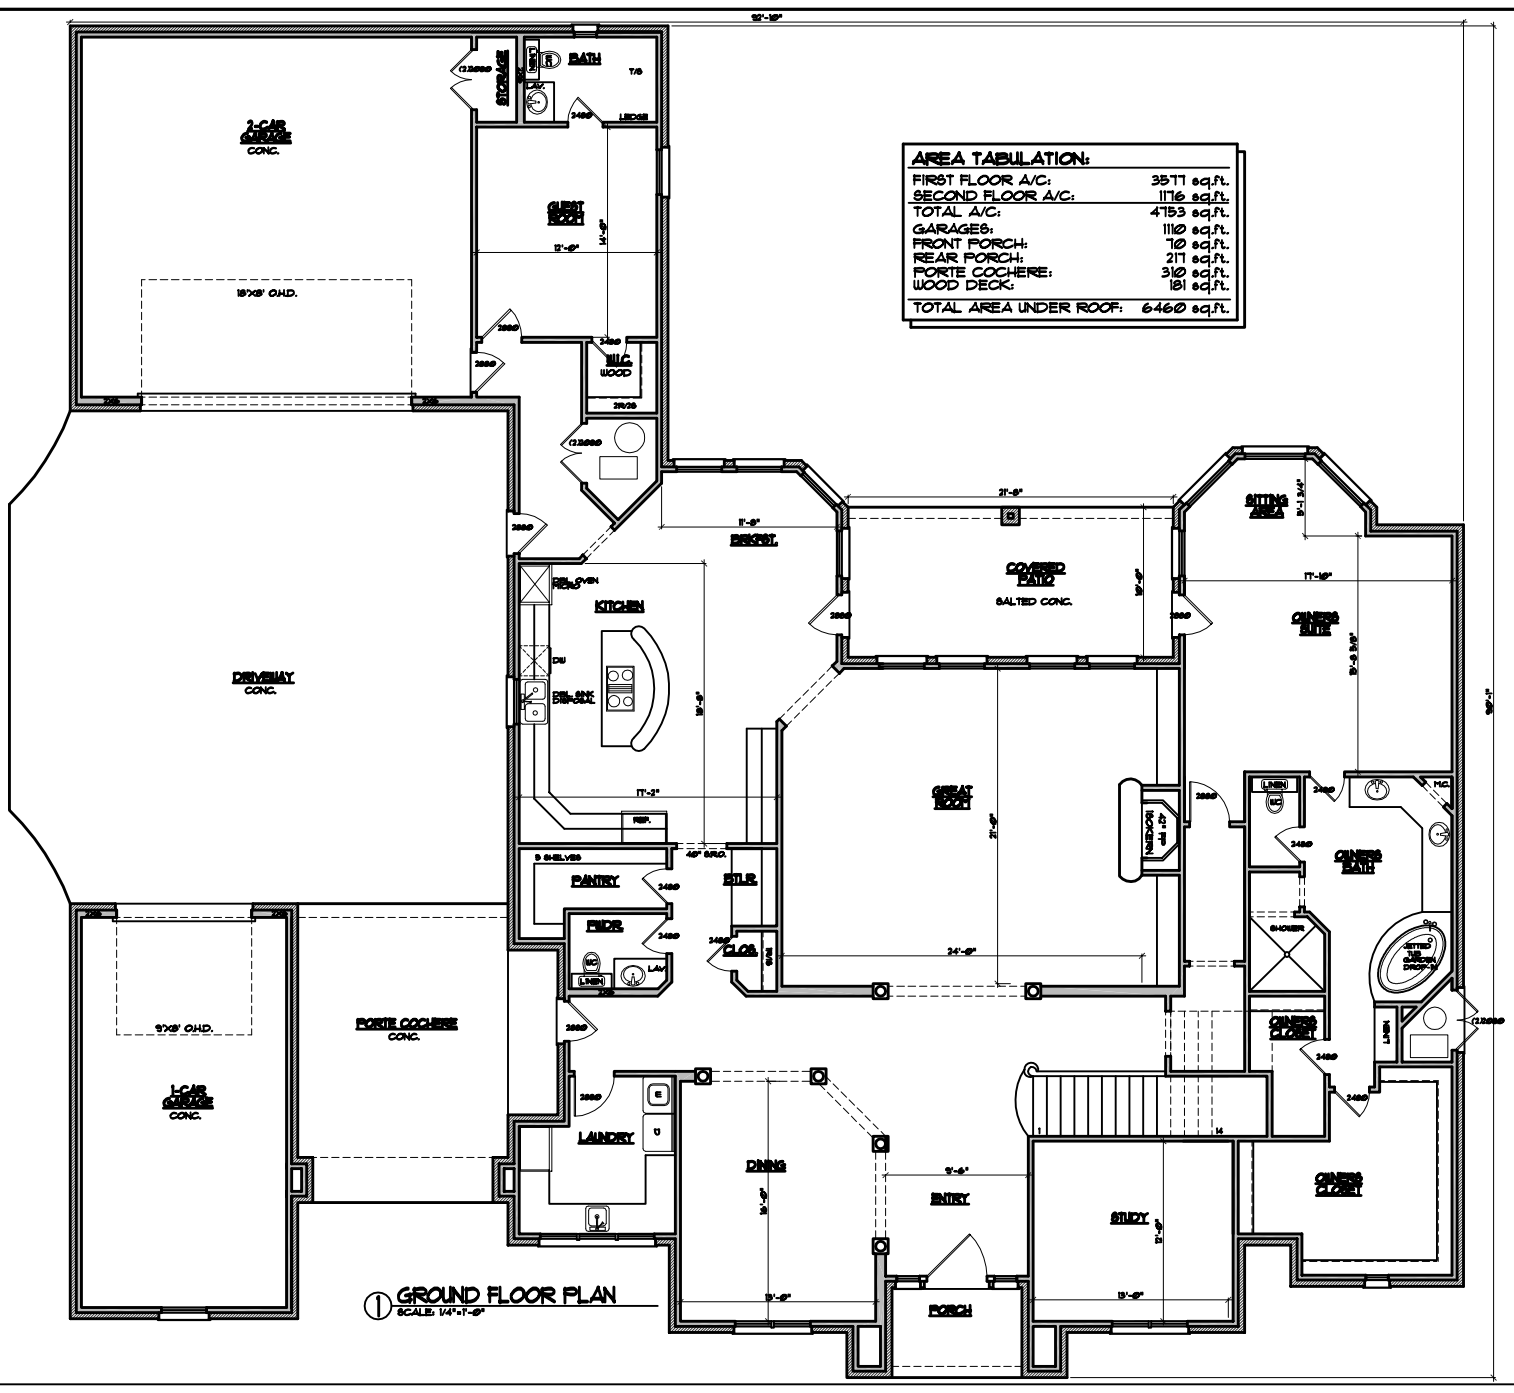

AREA TABULATION:	
FIRST FLOOR A/C:	3577 sq.ft.
SECOND FLOOR A/C:	1176 sq.ft.
TOTAL A/C:	4753 sq.ft.
GARAGES:	1110 sq.ft.
FRONT PORCH:	70 sq.ft.
REAR PORCH:	217 sq.ft.
PORTE COCHERE:	310 sq.ft.
WOOD DECK:	181 sq.ft.
TOTAL AREA UNDER ROOF:	6460 sq.ft.

① GROUND FLOOR PLAN
SCALE: 1/4"=1'-0"

Copyright, JP Plan Designs, Inc. - 2008

JP Plan Designs

P.O. BOX 79138
Fort Worth, Texas
76139
O.817.220.4400
C.817.807.4054

REVISIONS:
DATE: 09/24/2008
BY: JP
DESC: CHECKSET
DATE:
BY:
DESC:

VALERO HOMES
STREET ADDRESS
LOT X, BLOCK X
SUBDIVISION
FORT WORTH, TEXAS
TARRANT COUNTY

PLAN NUMBER
BUILD

DATE
09/24/2008

SHEET NUMBER
A2

Copyright, JP Plan Designs, Inc. - 2008

JP Plan Designs

P.O. BOX 79138
Fort Worth, Texas
76139
O.817.220.4400
C.817.807.4054

REVISIONS:
DATE: 09/24/2008
BY: JP
DESC: CHECKSET
DATE:
BY:
DESC:

VALERO HOMES
STREET ADDRESS
LOT X, BLOCK X
SUBDIVISION
FORT WORTH, TEXAS
TARRANT COUNTY

PLAN NUMBER
BUILD

DATE
09/24/2008

SHEET NUMBER
A1